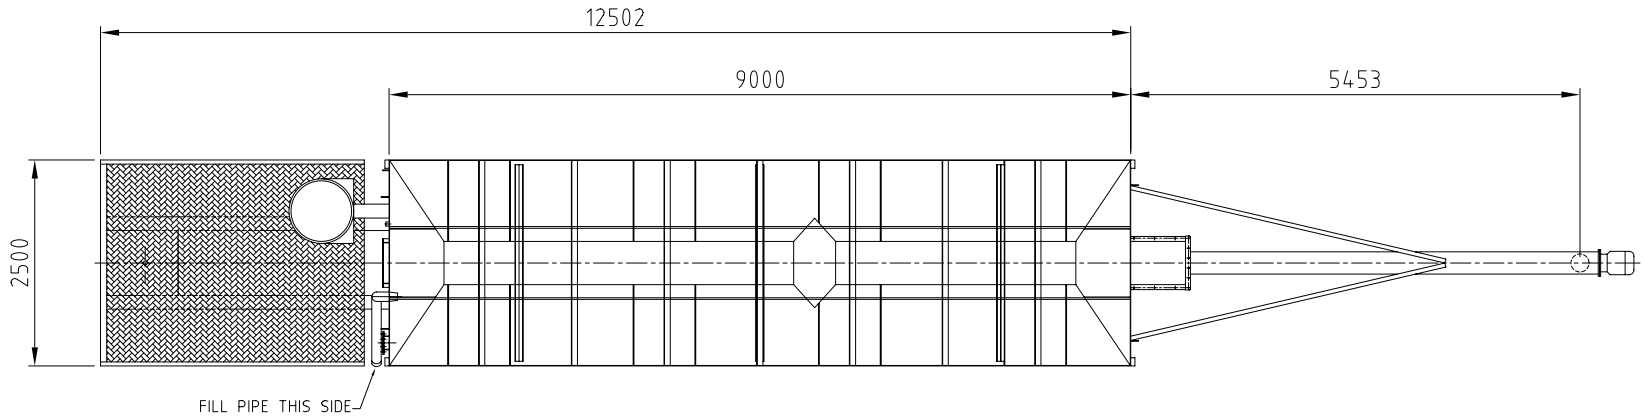

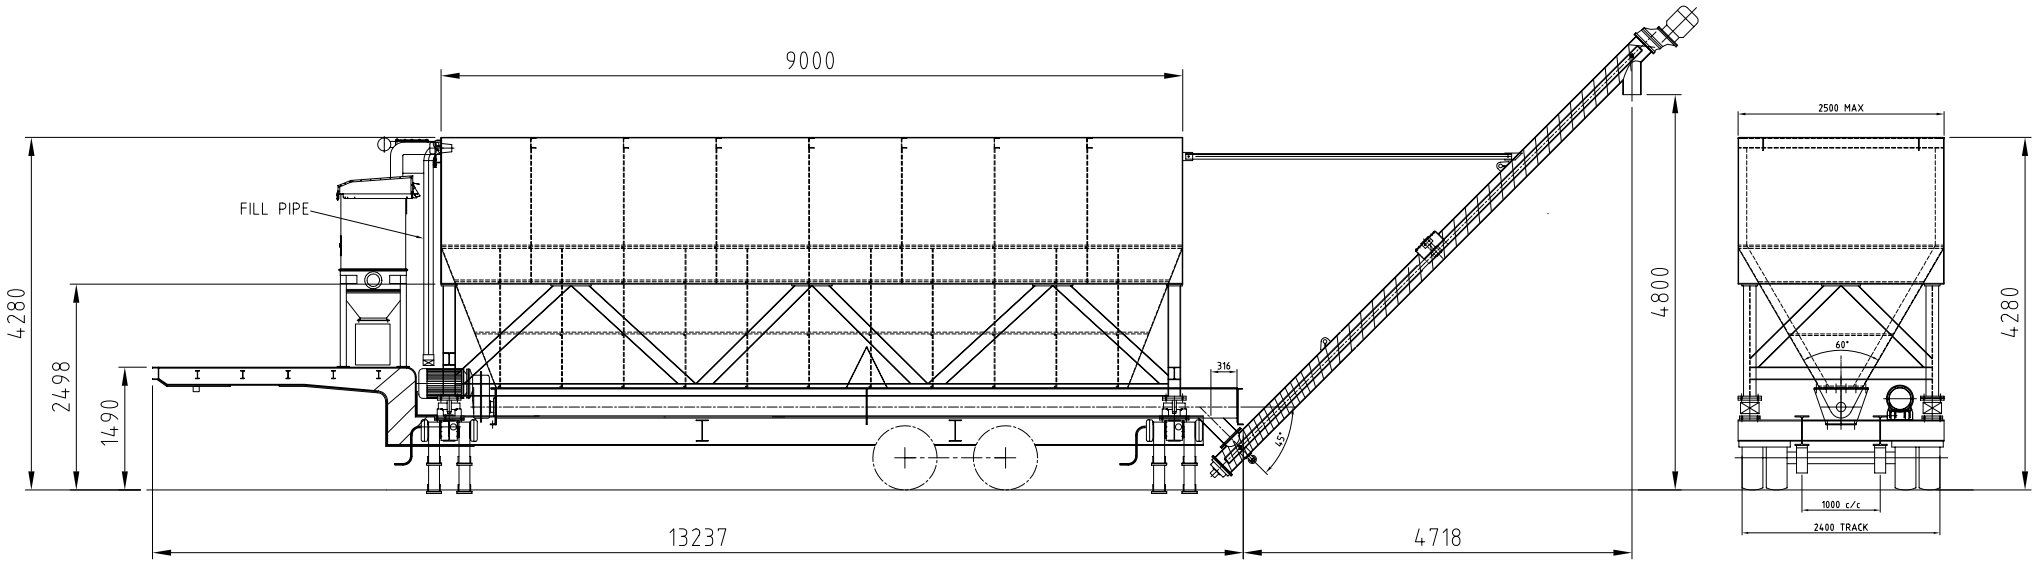

REFERENCES	DRG. No.

REVISIONS	No.	BY	DATE	CHK	APP	DESCRIPTION

REVISIONS	No.	BY	DATE	CHK	APP	DESCRIPTION
	0	ACF				ISSUED FOR CONSTRUCTION

CLIENT:

PROJECT:

CLIENT APPROVAL: DATE:

UNLESS OTHERWISE NOTED
All dimensions in millimetres
Remove all burrs & sharp edges
Machine finish 3.2 µm
Tolerances:
NO DECIMAL PLACES - '000' ±1.5
ONE DECIMAL PLACE - '00.0' ±0.2
TWO DECIMAL PLACES - '0.00' ±0.02
Angular dimensions ± 0°30'0"

This drawing and the information shown hereon is the property of Barry & Martin Engineering Pty. Ltd. and may not be copied, reproduced or used for any other purpose than that for which the drawing is supplied.

THIRD ANGLE PROJECTION

TYLDEN EQUIPMENT SALES
OFFICE & FACTORY: TYLDEN ROAD KYNETON 3444
P.O. BOX 614 KYNETON 3444
Telephone (03) 5422 3122 Fax (03) 5422 3226

SCALE : NTS

	NAME	DATE
DESIGNED		
DRAWN	ACF	20.10.04
CHECKED		
APPROVED		

DB PORTABLE SILO
51m^3 - APPROXIMATELY 60 TONNE
GENERAL ARRANGEMENT

Project No: 04030 | Drg.No: 04030-001 | Rev 0 | A1